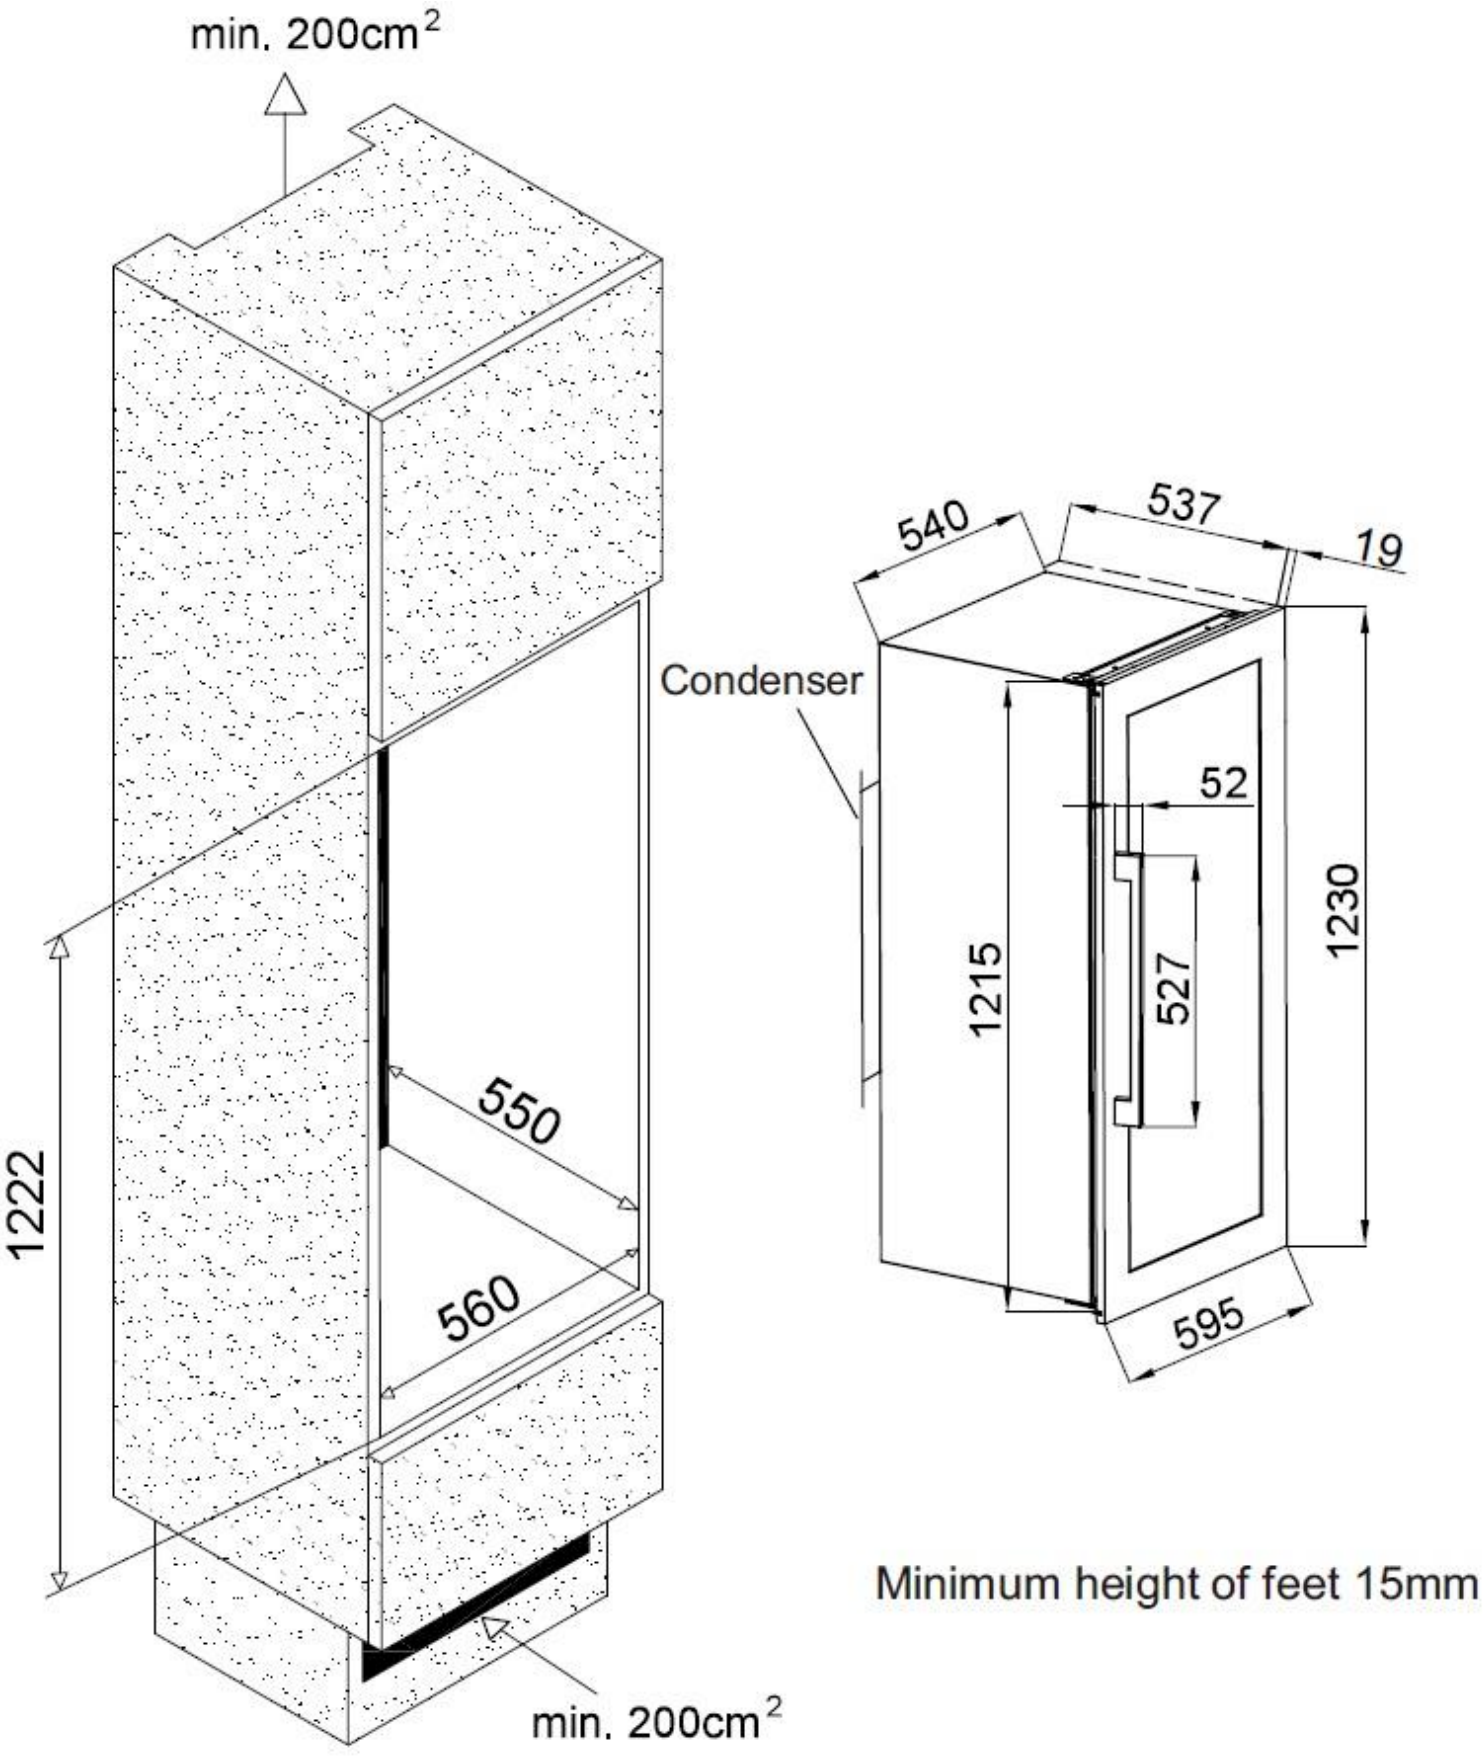


Minimum height of feet 15mm